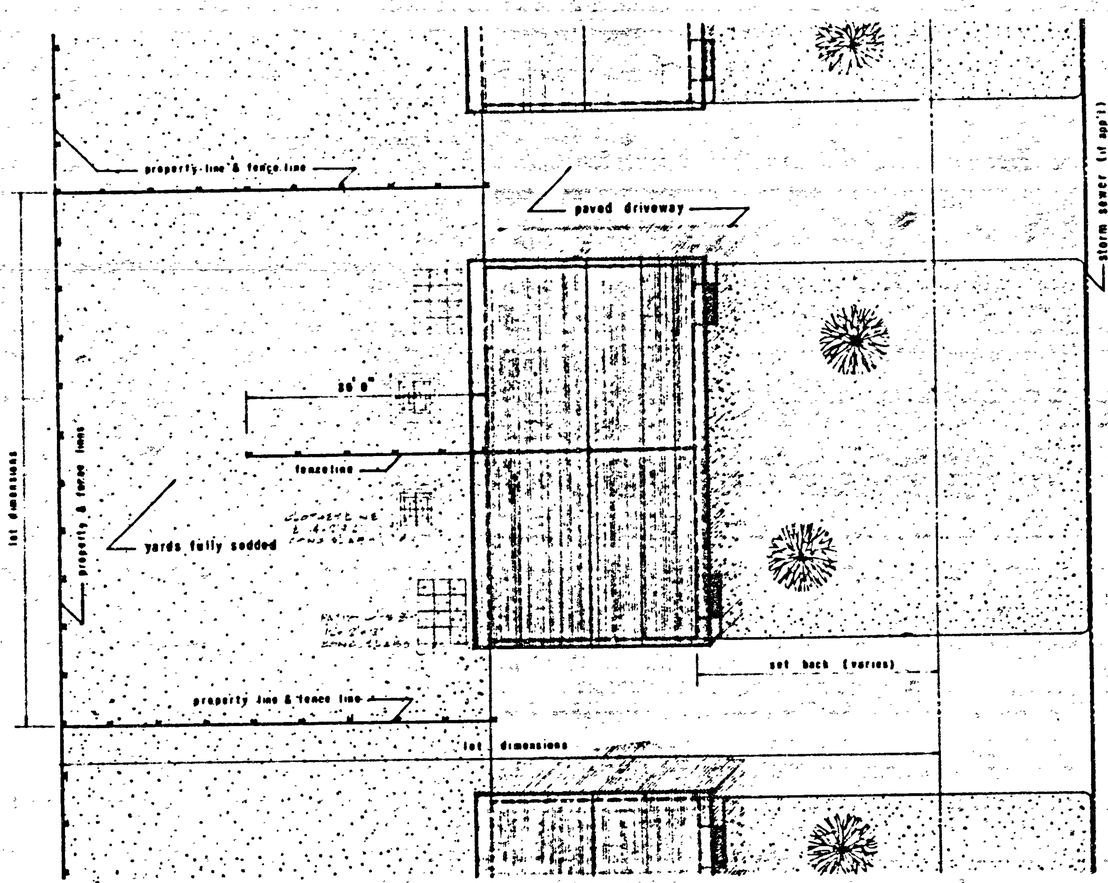

TYPICAL SITE PLAN SHOWING LANDSCAPING

SCALE: 1 inch = 10.0 feet

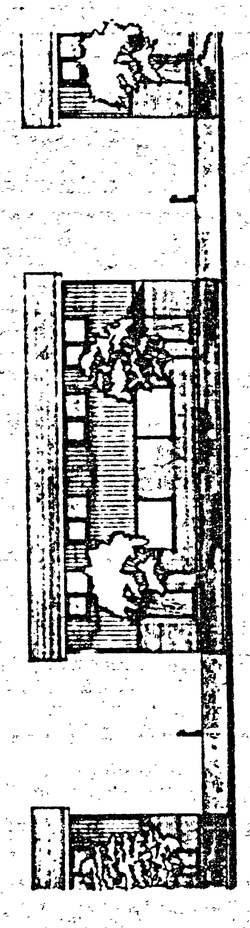

TYPICAL FRONT ELEVATION SHOWING LANDSCAPING

SCALE: 1 inch = 10.0 feet

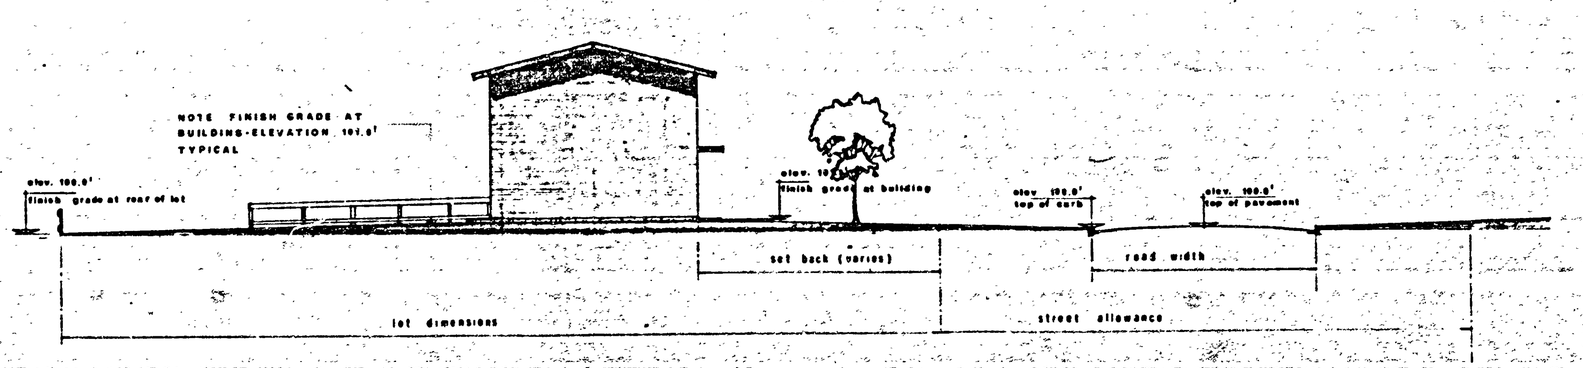

TYPICAL CROSS SECTION SHOWING ELEVATIONS

SCALE: 1 inch = 10.0 feet

DATE	MARK	BY	REVISIONS

"BUILDERS FOR BETTER LIVING"

HEAD OFFICE: PORT ARTHUR, ONTARIO

M3665-B04

HEADWAY BUILDERS LIMITED

DRAWING TITLE

TYPICAL SITE PLAN OF FAMILY UNITS

SHEET TITLE

PLAN, SECTION & ELEVATION

SCALE	As shown	
DRAWN		SHEET NO. 1 OF 1
CHECKED		DRAWING NO. SP-67000
DATE	MAY-1967	